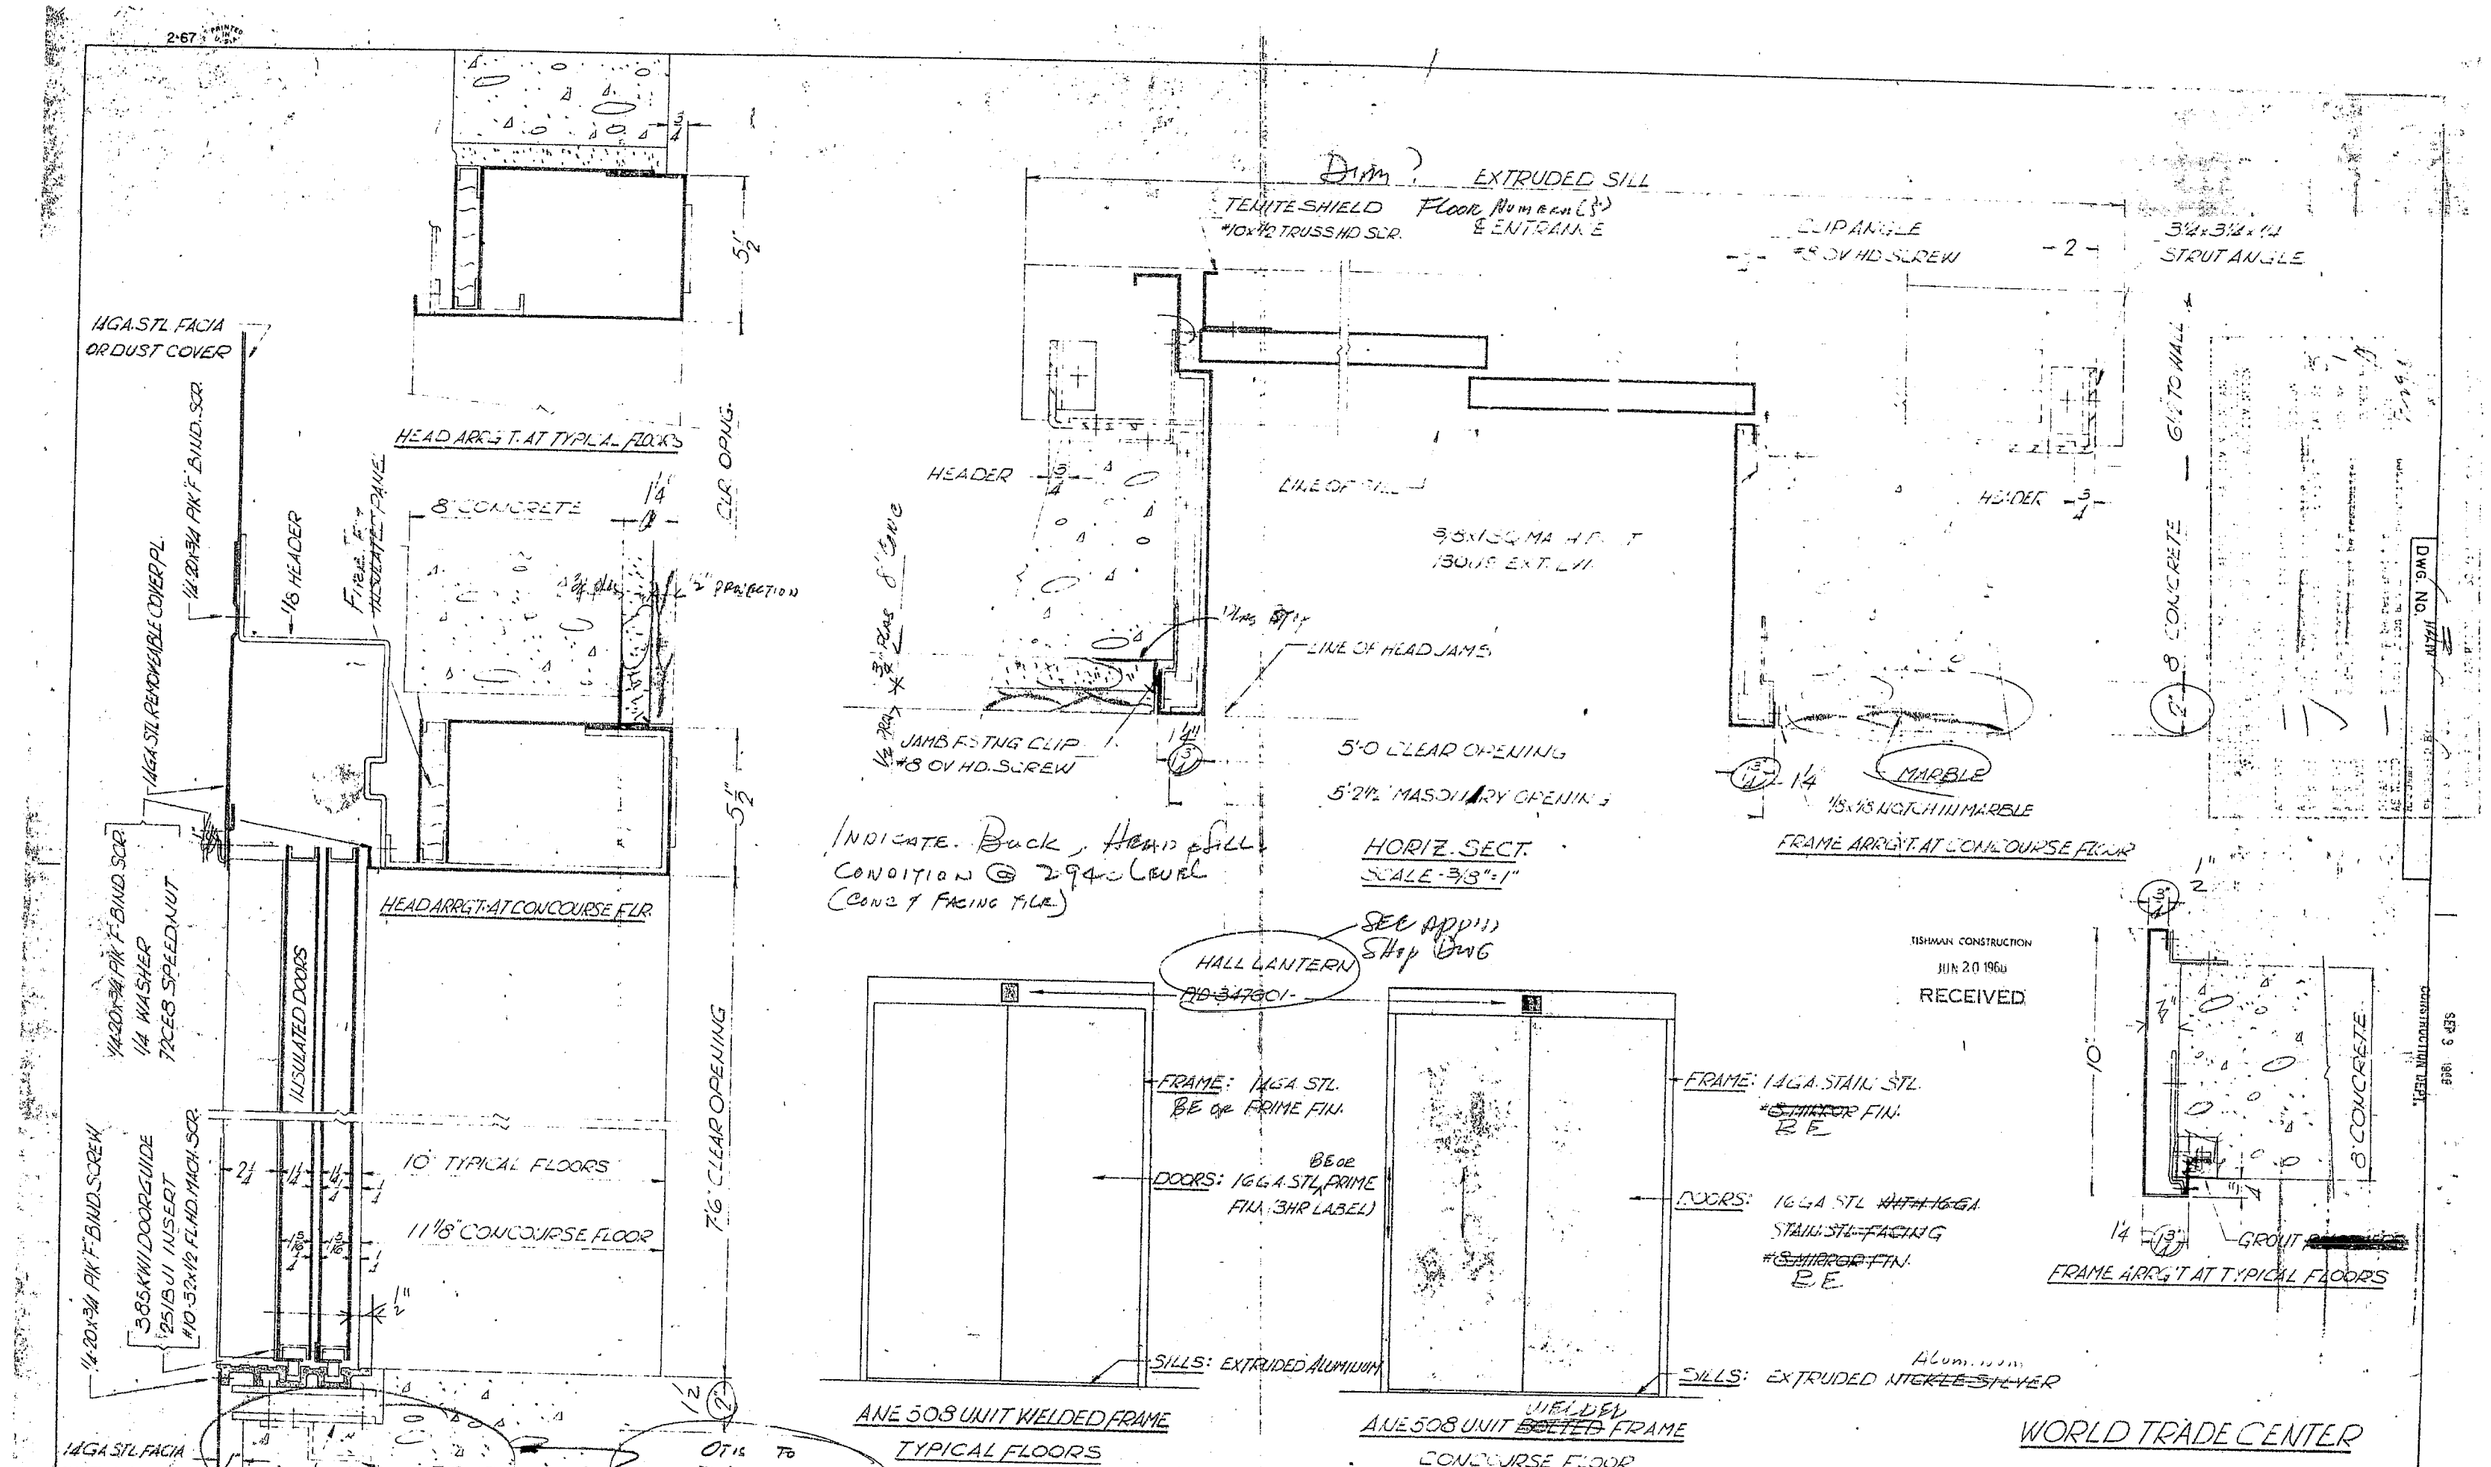
14GA.STL FACIA OR DUST COVER
1/4 20X3/4 PK 'F' BIND. SCR.
1/8 HEADER
FIRE FOAM INSULATED PANEL
HEAD ARRG'T AT TYPICAL FLOORS
8" CONCRETE
CLR OPNG.
1/4" PROJECTION
14GA.STL REMOVEABLE COVER PL.
1/4 20X3/4 PK 'F' BIND. SCR.
1/4 WASHER
7/2CE8 SPEED NUT
INSULATED DOORS
HEAD ARRG'T AT CONCOURSE FLR.
3.85 KWI DOOR GUIDE
25/BJ1 INSERT
#10-32X1/2 FLHD. MACH. SCR.
1/4 20X3/4 PK 'F' BIND. SCREW
10' TYPICAL FLOORS
11 1/8" CONCOURSE FLOOR
7'6" CLEAR OPENING
14GA STL FACIA OR TOE GUARD
Z-CLIP BY OTIS Misc. Iron
VERT. SECT.
SCALE-3/8"=1"
298JG SILL BRACKET
96H185 STUD
OTIS TO DETAIL & DIMENSION
ALL DIMENSIONS IN INCHES EXCEPT AS NOTED
EXTRUDED SILL
TERMITE-SHIELD
#10X1/2 TRUSS HD SCR.
Floor Aluminum (3) & ENTRANCE
CLIP ANGLE
#8 OV HD SCREW
3 1/2 x 3 1/2 x 1/4 STRUT ANGLE
HEADER
LINE OF WALL
3/8X1SQ MAT'L BOLTS EXT. LVL
1/4 x 3/4 x 1/4
LINE OF HEAD JAMB
JAMB FSTNG CLIP
#8 OV HD. SCREW
5'-0 CLEAR OPENING
5'-2 1/2" MASONRY OPENING
HORIZ. SECT.
SCALE-3/8"=1"
INDICATE. Back, Head & Sill CONDITION @ 294 Level (Conc & Facing Mtl.)
HEADER
MARBLE
1/8X1/8 NOTCH IN MARBLE
FRAME ARRG'T AT CONCOURSE FLOOR
6'-6" TO WALL
8" CONCRETE
DWG. NO. 14A7N
SEE APP'D Shop Dwg
HALL LANTERN
FRAME: 14GA STL. BE or PRIME FIN.
DOORS: 16GA STL BE or PRIME FIN. (3HR LABEL)
SILLS: EXTRUDED ALUMINUM
ANE 508 UNIT WELDED FRAME
TYPICAL FLOORS
FRAME: 14GA STAIN STL. BE
DOORS: 16GA STL STAIN STL. FACING BE
SILLS: EXTRUDED ALUMINUM
ANE 508 UNIT WELDED FRAME
CONCOURSE FLOOR
ELEVATION
SCALE-3/4"=1 FOOT
LEFT HAND-AS SHOWN
RIGHT HAND-OPPOSITE
10"
8" CONCRETE
1/4
GROUT
FRAME ARRG'T AT TYPICAL FLOORS
TISHMAN CONSTRUCTION
JUN 20 1966
RECEIVED
WORLD TRADE CENTER
BELOW GRADE ELEVATOR-P-1
CONT-347205
20686
THIRD ANGLE PROJECTION
DATE
CHANGES
BY
APPD
SIZE: M-24X34
OTIS ELEVATOR COMPANY
Dwg: No. ZD-32043-502
TOLERANCE UNLESS OTHERWISE STATED
FRACTIONAL DECIMAL
DRAWN H.DACEY DATE 5-27-66
CHK. DATE
APPD. DATE
AUTH. DATE
CONTRACT # WTC-320.00
OFFSET 16 1/4 x 22 MICROFILM 23:1